Sep. 29 2022 11:13 am H:\BPO\525_Design_Alignment_Mitigation\CAD\003-SEGMENT-C\PE\EXHIBITS\CIVIL\Crystal Alternates\C-BLRT-CIV-EXHB-OPT-3.dwg By: ADB048

METRO BLUE LINE EXTENSION

RAILROAD ROW
HAMPSHIRE AVE N
LOMBARDY LN
61ST AVE N

BLUE LINE LRT EXTENSION

BASS LAKE ROAD/ CR 81 INTERCHANGE
4/5 LANES GRADE SEPARATED INTERCHANGE

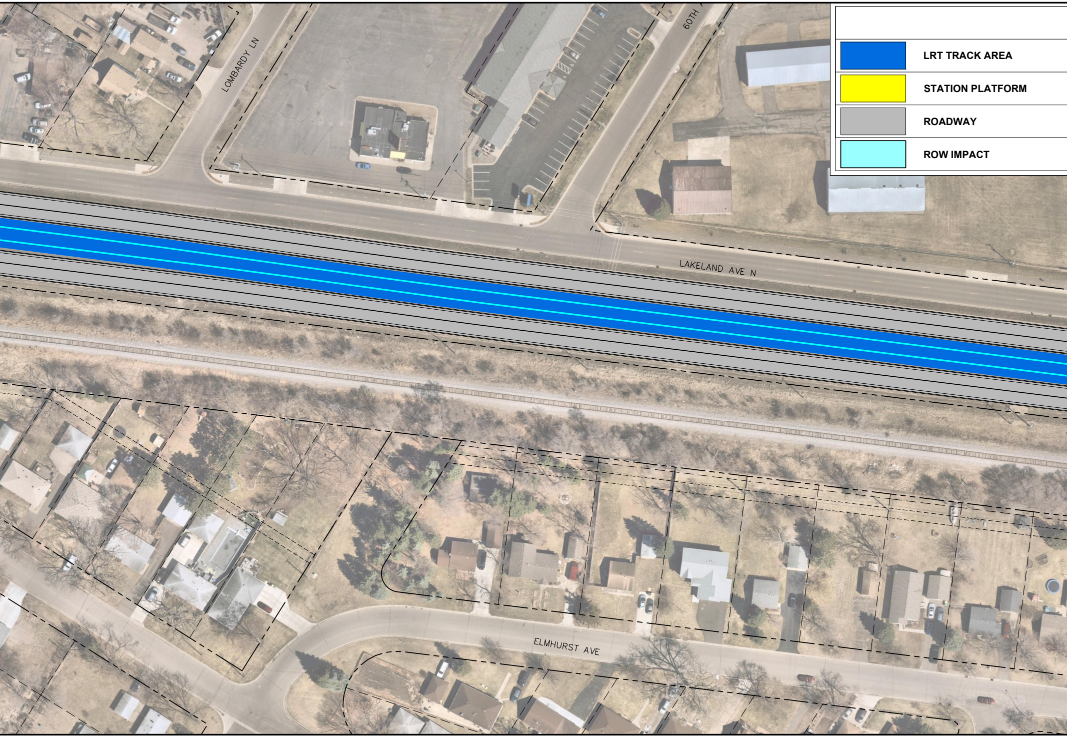
LOMBARDY LN
60TH
LAKELAND AVE N
ELMHURST AVE

🟦	LRT TRACK AREA
🟨	STATION PLATFORM
⬜	ROADWAY
🟦	ROW IMPACT

LEGEND

🟥	RETAINING WALL	↱	PROPOSED DIRECTIONAL LANE USE
⬜	SIDEWALK / TRAIL	—	PROPOSED LRT ALIGNMENT
🟧	BRIDGE		
🟪	PROPERTY IMPACT		

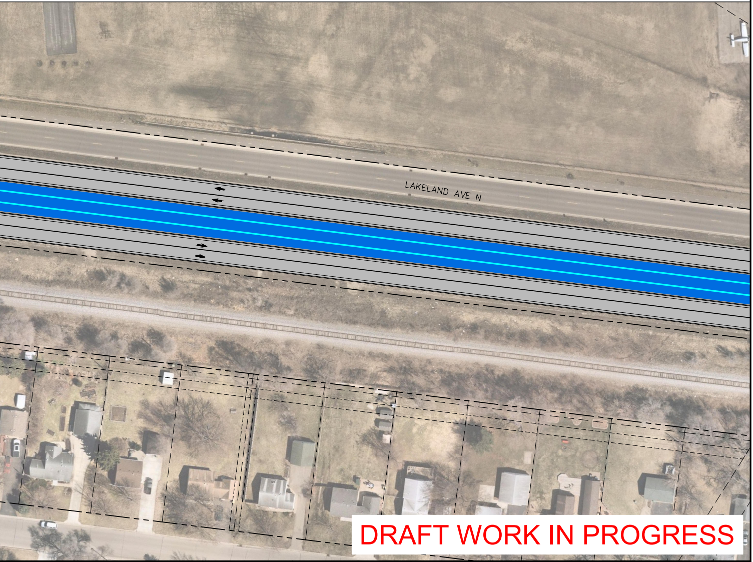
LAKELAND AVE N

DRAFT WORK IN PROGRESS

Rev X
09/29/2022

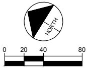
NORTH
0
20
40
80

METROPOLITAN COUNCIL

Kimley»Horn

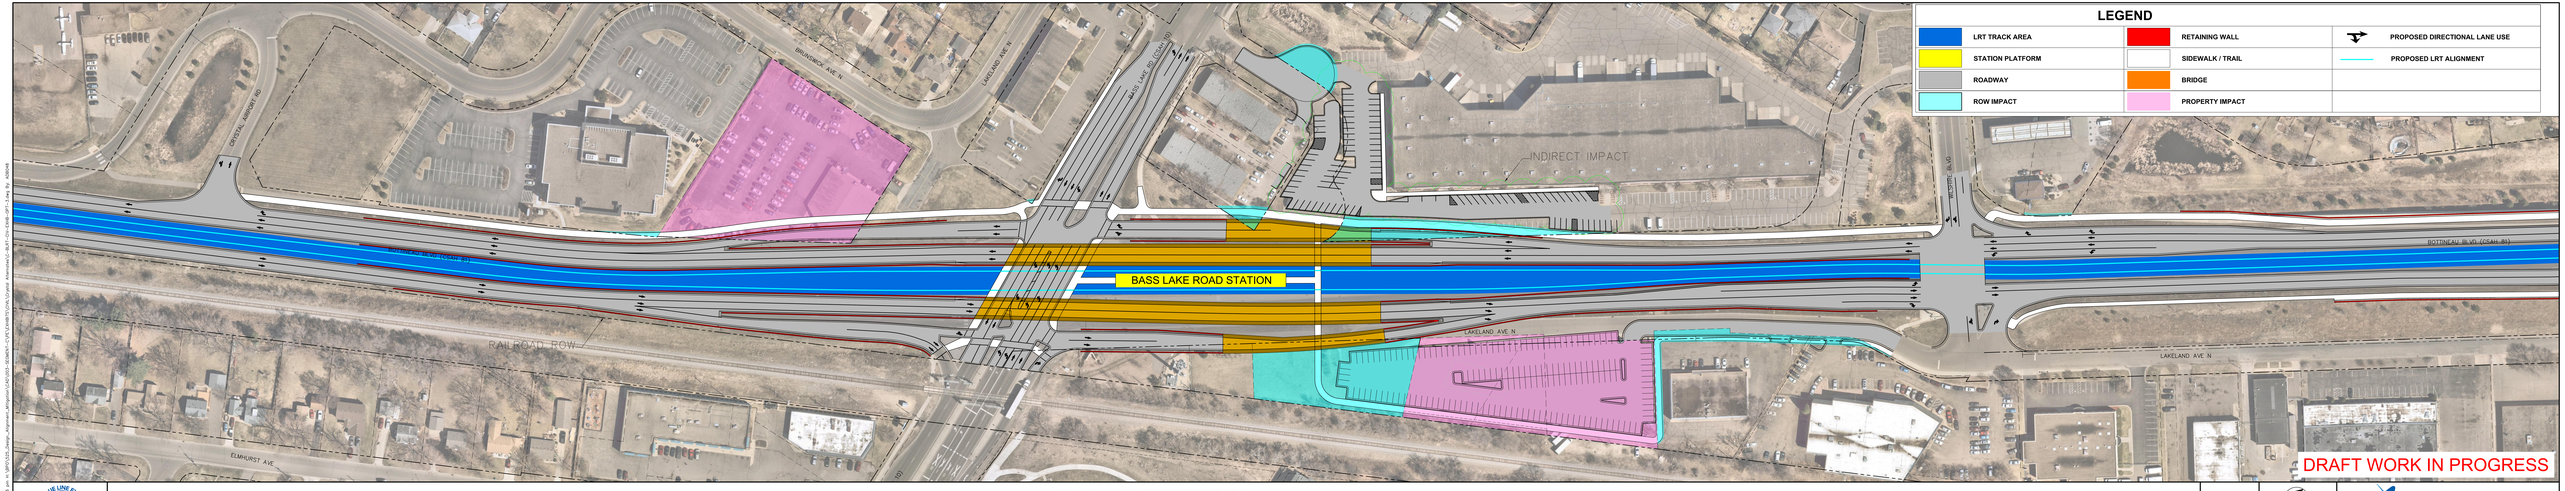

BLUE LINE LRT EXTENSION

BASS LAKE ROAD/ CR 81 INTERCHANGE
4/5 LANES GRADE SEPARATED INTERCHANGE

Rev X
09/29/2022

0 20 40 80

METROPOLITAN COUNCIL

Kimley»Horn

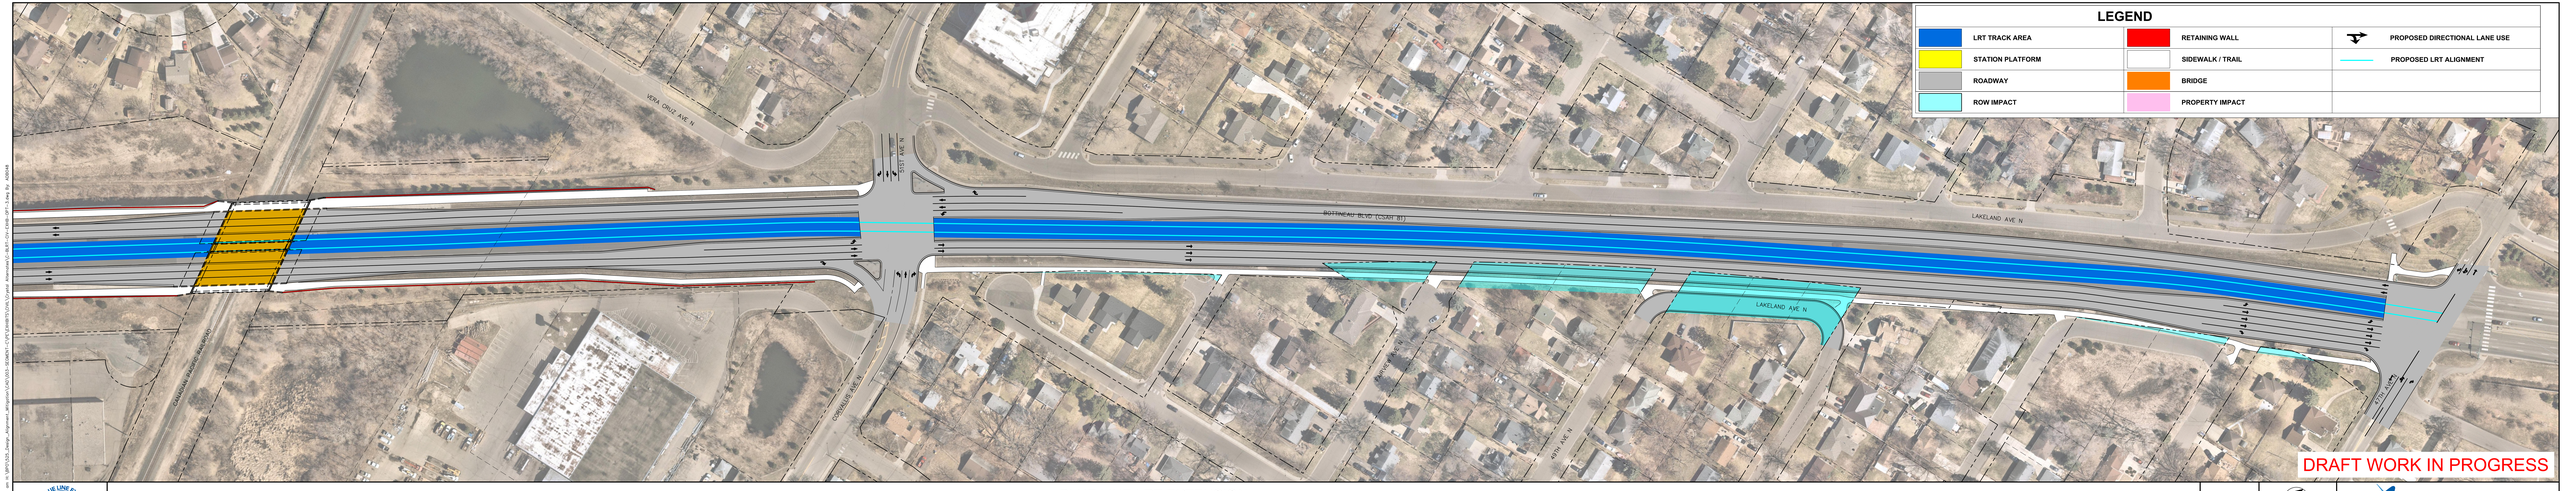

BLUE LINE LRT EXTENSION

BASS LAKE ROAD / CR 81 INTERCHANGE
4/5 LANES GRADE SEPARATED INTERCHANGE

Rev X
09/29/2022

0 20 40 80

METROPOLITAN COUNCIL

Kimley»Horn